KALLA ROAD 5-ACRE PARCEL

Bessemer, Gogebic County, Michigan

Wetland Delineation Map

COLEMAN ENGINEERING COMPANY
635 CIRCLE DRIVE • IRON MOUNTAIN, MI 49801 • PHONE: 906-774-3440
200 EAST AYER STREET • IRONWOOD, MI 49938 • PHONE: 906-932-5048
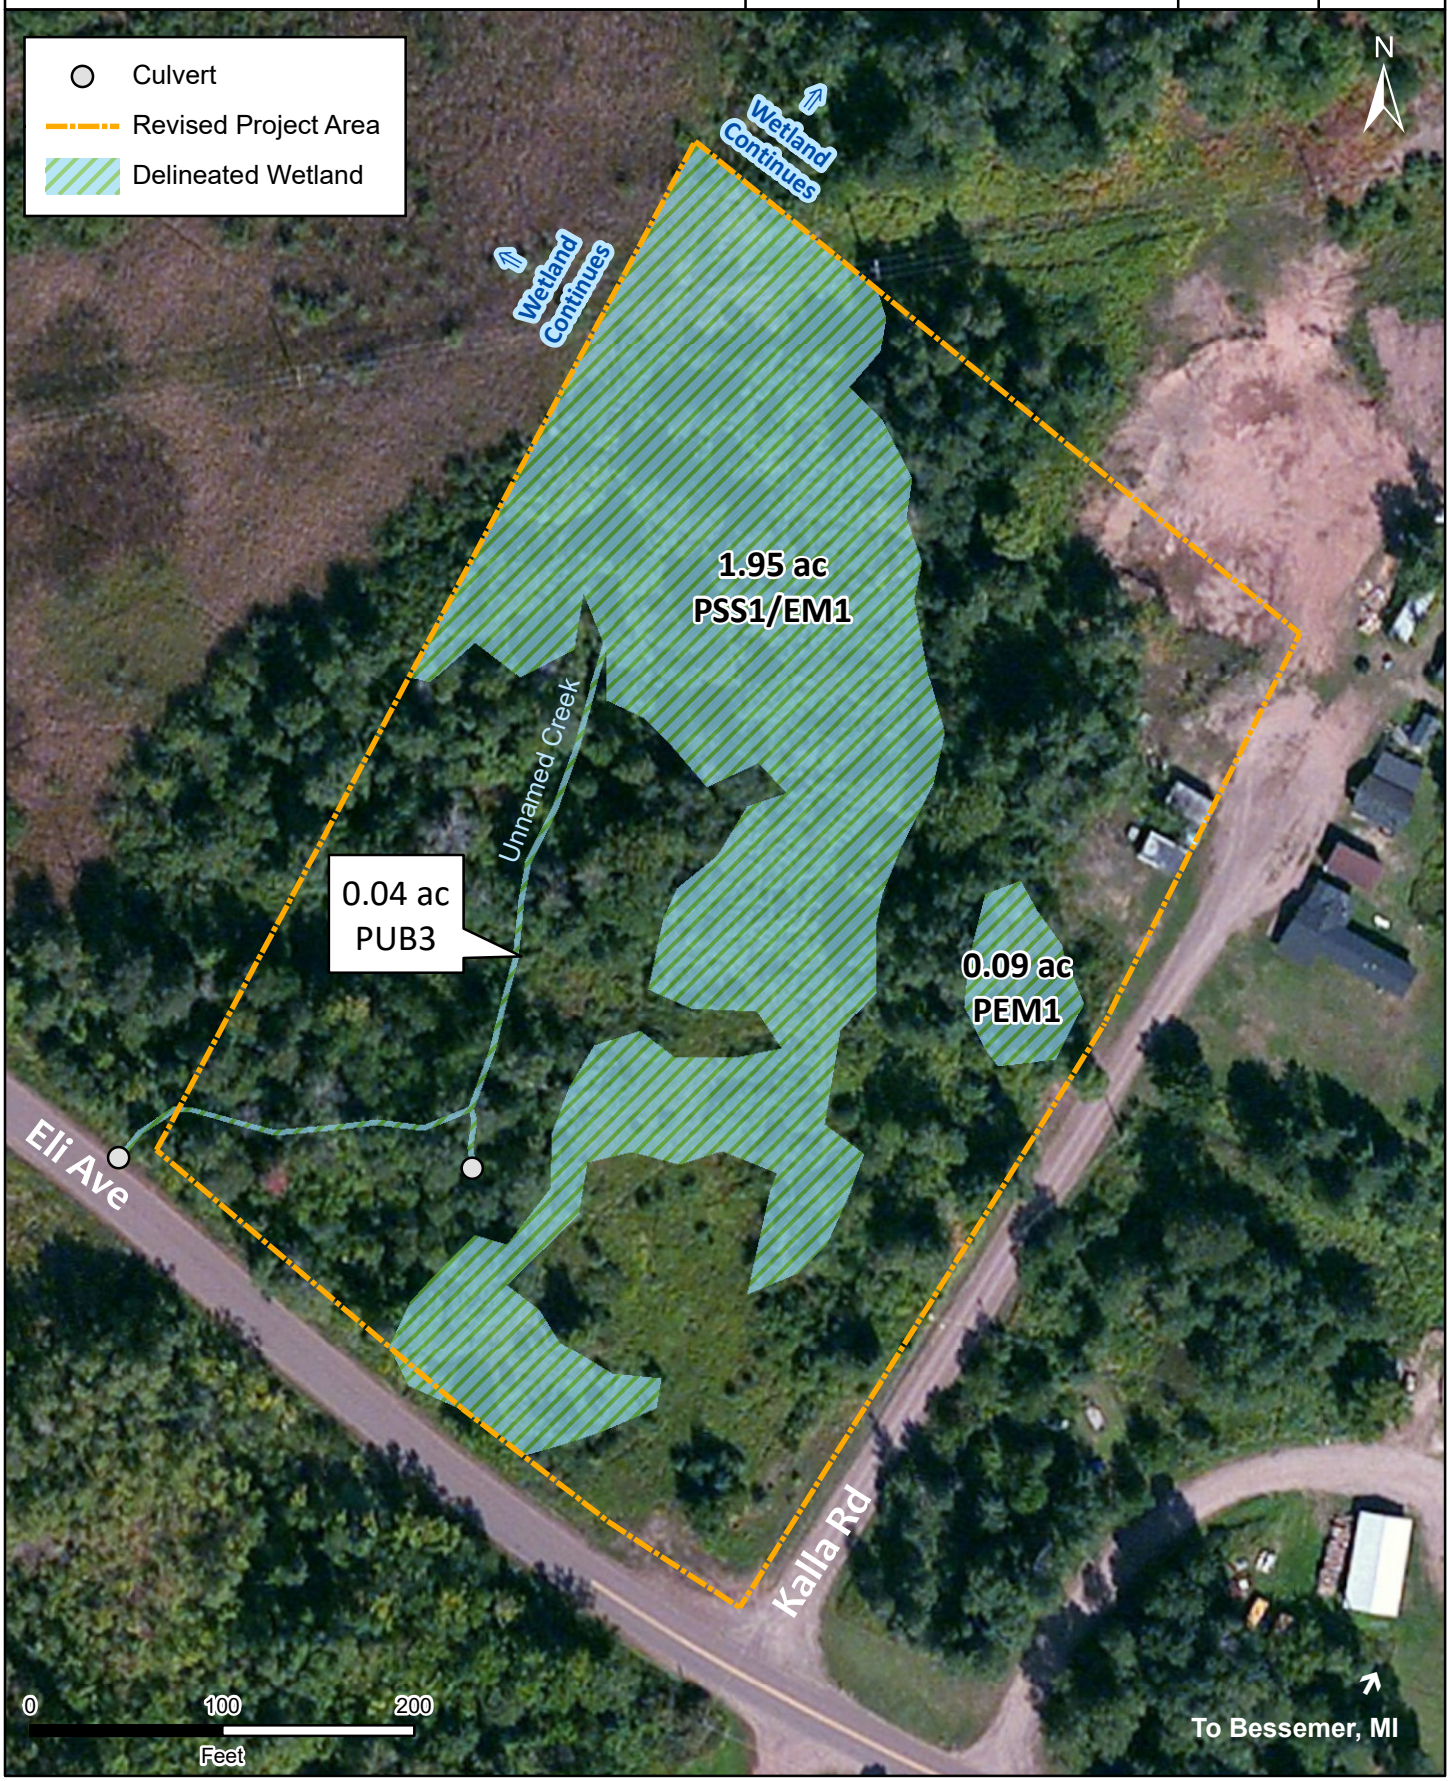
Project No:	Figure No:
200149	Fig 1
Map Date: 6/25/2020	Drawn By: MCG